# BOYS MATRICULATION HIGHER SECONDARY SCHOOL ROPERTY TOPOGRAPHICAL SURVEY DRAWING AT KANCHIPURAM DISTRICT

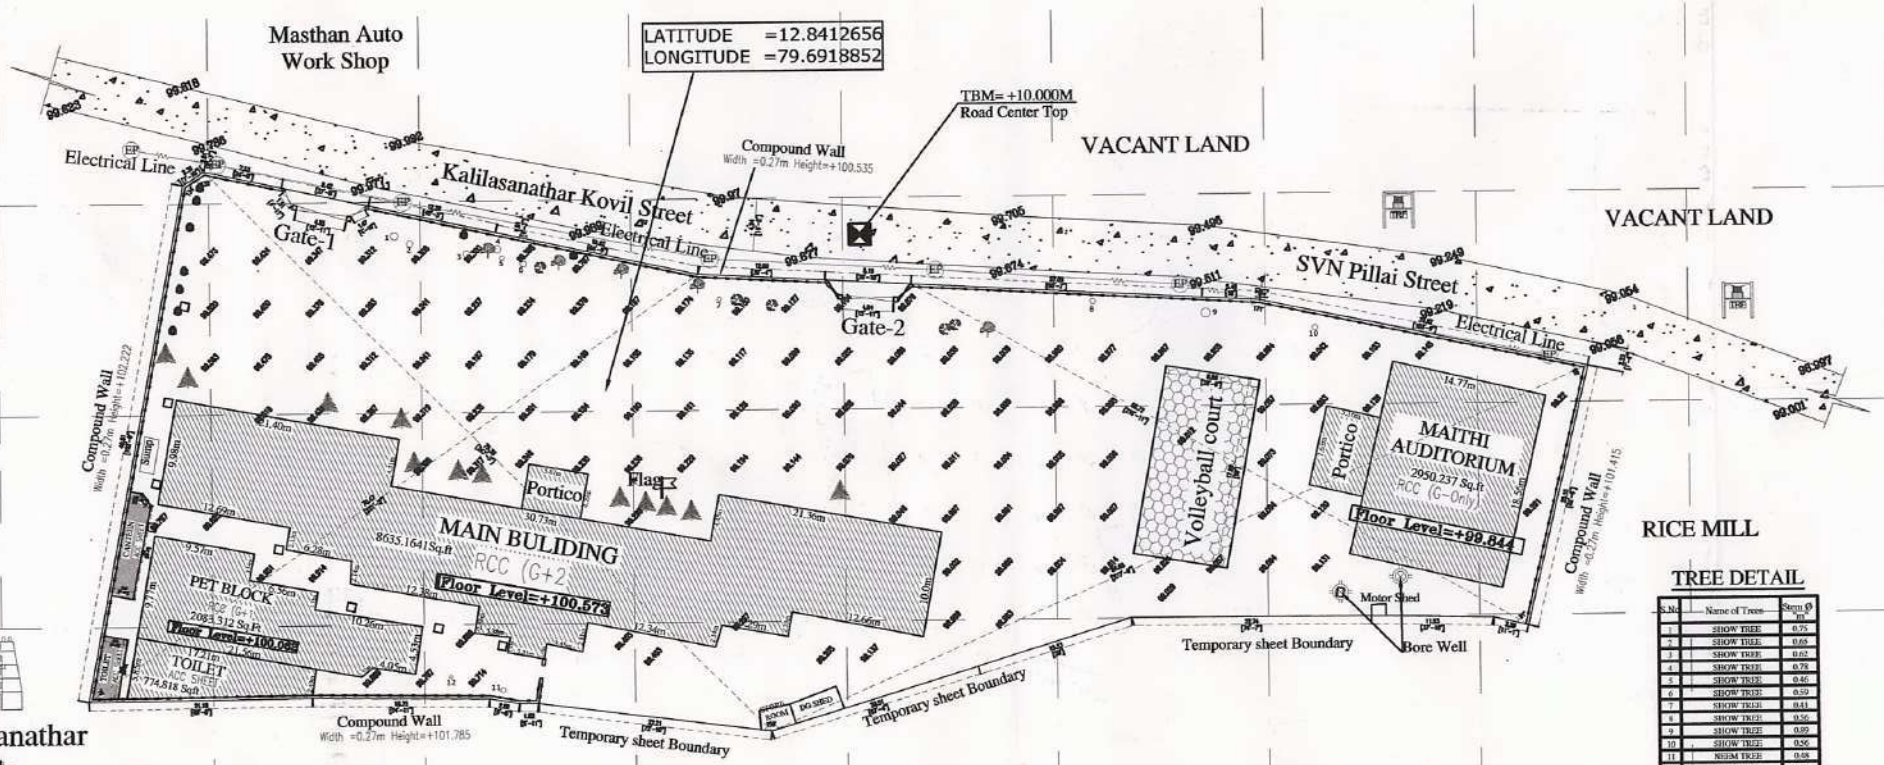


North

W E

S

SCALE:-1:300
(A1-Sheet)

| DESCRIPTION | SYMBOLS |
|---|---|
| ROAD | |
| COMPOUND WALL | |
| BUILDING LINE | |
| BOUNDARY LINE | |
| SPOT LEVEL | |
| CHAMBER | |
| BORE WELL | |
| ELECTRICAL LINE | |
| BENCHMARK | |
| ELECTRICAL POLE | EP |
| NEEM, SHOW & X-MAS TREE | |
| TRANSFORMER | |
| PUNCH MARK | |

AREA DETAILS:-

| DESCRIPTION | SQ.M | SQ.FEET | ACRE |
|---|---|---|---|
| BUILD AREA | 1341.845 | 14445.031 | 0.331 |
| TOTAL SITE AREA | 5122.074 | 55133.548 | 1.266 |

Boundary perimeter = 348.096m.

TITLE:
Digital Survey Drawing for Kanchipuram SSKV Boys Matriculation Higher Secondary School Property at Kanchipuram District.

| DRAWN BY | CHECKED BY | APPROVED BY |
|---|---|---|
| Nagesh Kumar | V.Priya | Vimalraj.R |
| Date:12.10.2022 | AIMS/2022/23 STS-01/D.NO-433 | |

NOTES :-
1. All dimensions are in metres.
2. Grid interval 20X20m.
3. Spot Level interval 5X5m.
4. Temporary Bench Mark Marked on Near main Road Center Top Value = +10.000m.

TREE DETAIL

| S.No | Name of Trees | Stem Ø m |
|---|---|---|
| 1 | SHOW TREE | 0.75 |
| 2 | SHOW TREE | 0.65 |
| 3 | SHOW TREE | 0.62 |
| 4 | SHOW TREE | 0.78 |
| 5 | SHOW TREE | 0.46 |
| 6 | SHOW TREE | 0.59 |
| 7 | SHOW TREE | 0.43 |
| 8 | SHOW TREE | 0.56 |
| 9 | SHOW TREE | 0.89 |
| 10 | SHOW TREE | 0.56 |
| 11 | NEEM TREE | 0.68 |
| 12 | NEEM TREE | 0.53 |
| PUNGAI MARAM = 5No's | | |
| X-MAS TREE = 12 No's | | |
| NEEM TREE = 5No's | | |
| SHOW TREE = 9No's | | |

TOTAL TREES =43 No's

Client :-
SSKV MATRICULATION HIGHER SECONDARY SCHOOL
184, 185, V Raja St,
Periya, Kanchipuram-631502
Kanchipuram District.
Tamil nadu State.
Mail Id:

SURVEYED BY :
AIMS GROUP
63/253 First Floor, Ashoka Nagar,
Arumbakkam,M.M.D.A Colony
Chennai - 106.
Email : aimsgroupchennai@gmail.com.
Phone : +91-72999 90004